TYPICAL ASPHALT SECTION

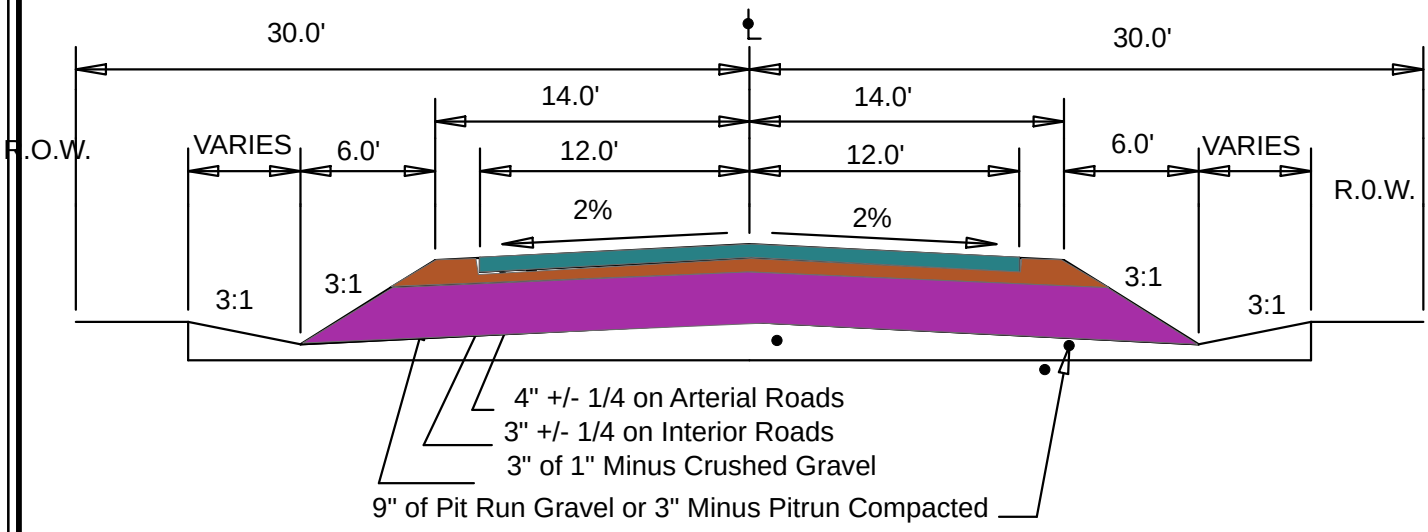

Legend

Paved Road Specification

ET_ID

- Asphalt Surface
- Shoulder
- Sub-base

ED HILLMAN, ROAD DEPT. MGR.	PARK COUNTY, MT ROAD DEPARTMENT
PH: 406-222-4182	
DATE: 6-20-07	